THIS DRAWING IS PROTECTED BY COPYRIGHT AND MUST NOT BE COPIED OR REPRODUCED WITHOUT THE WRITTEN CONSENT OF R G PARTNERSHIP LIMITED. NO DIMENSIONS ARE TO BE SCALED FROM THIS DRAWING. ALL DIMENSIONS AND SIZES TO BE CHECKED ON SITE. NORTH POINTS SHOWN ARE INDICATIVE. ©

SITE SPECIFIC HAZARDS

IN ACCORDANCE WITH THE REQUIREMENTS OF THE CDM REGULATIONS 2015 THE FOLLOWING SIGNIFICANT RESIDUAL HAZARDS HAVE NOT BEEN DESIGNED OUT OF THIS PROJECT AND MUST BE TAKEN INTO CONSIDERATION BY CONTRACTORS PLANNING TO UNDERTAKE THE WORKS SHOWN ON THIS DRAWING:

MATERIAL SCHEDULE

- (A) MICRORIB CLADDING ANTHRACITE
- (B) MICRORIB CLADDING PURE GREY
- (C) MICRORIB CLADDING SLATE BLUE
- (D) MICRORIB CLADDING KYANITE
- (E) MICRORIB CLADDING MERLIN GREY
- (F) HORIZONTAL TRAPEZOIDAL CLADDING GOOSEWING GREY
- (G) INSULATED PRE-CAST CONCRETE DOCK WALL COLOUR NATURAL GREY
- (H) FAIR FACED CONCRETE PLINTH NATURAL
- (I) MICRORIB CLADDING GREY WHITE
- (J) MICRORIB CLADDING WILLOW GREEN
- (K) MICRORIB CLADDING KHAKI GREEN
- (L) MICRORIB CLADDING OLIVE GREEN
- (M) VERTICAL TRAPEZOIDAL CLADDING JUNIPER GREEN
- (N) TRAPEZOIDAL ROOF CLADDING GOOSEWING GREY
- (O) TRIMS, FLASHINGS & GUTTERS GREY WHITE
- (P) RAINWATER PIPES COLOUR TO SUIT CLADDING
- (Q) POWDER COATED ALUMINIUM GLAZING SYSTEMS ANTHRACITE
- (R) POWDER COATED STEEL DOORSET COLOUR TO SUIT ADJACENT CLADDING
- (S) INSULATED SECTIONAL SHUTTER INC. VISION PANEL AZURE BLUE

NOTES

SIGNAGE SHOWN IS INDICATIVE ONLY, AND SUBJECT TO A SEPARATE ADVERTISEMENT APPLICATION

IMAGES SHOWN ARE INDICATIVE ONLY. COLOUR REPRODUCTION MAY BE AFFECTED BY PRINT OR DISPLAY CHOICE.

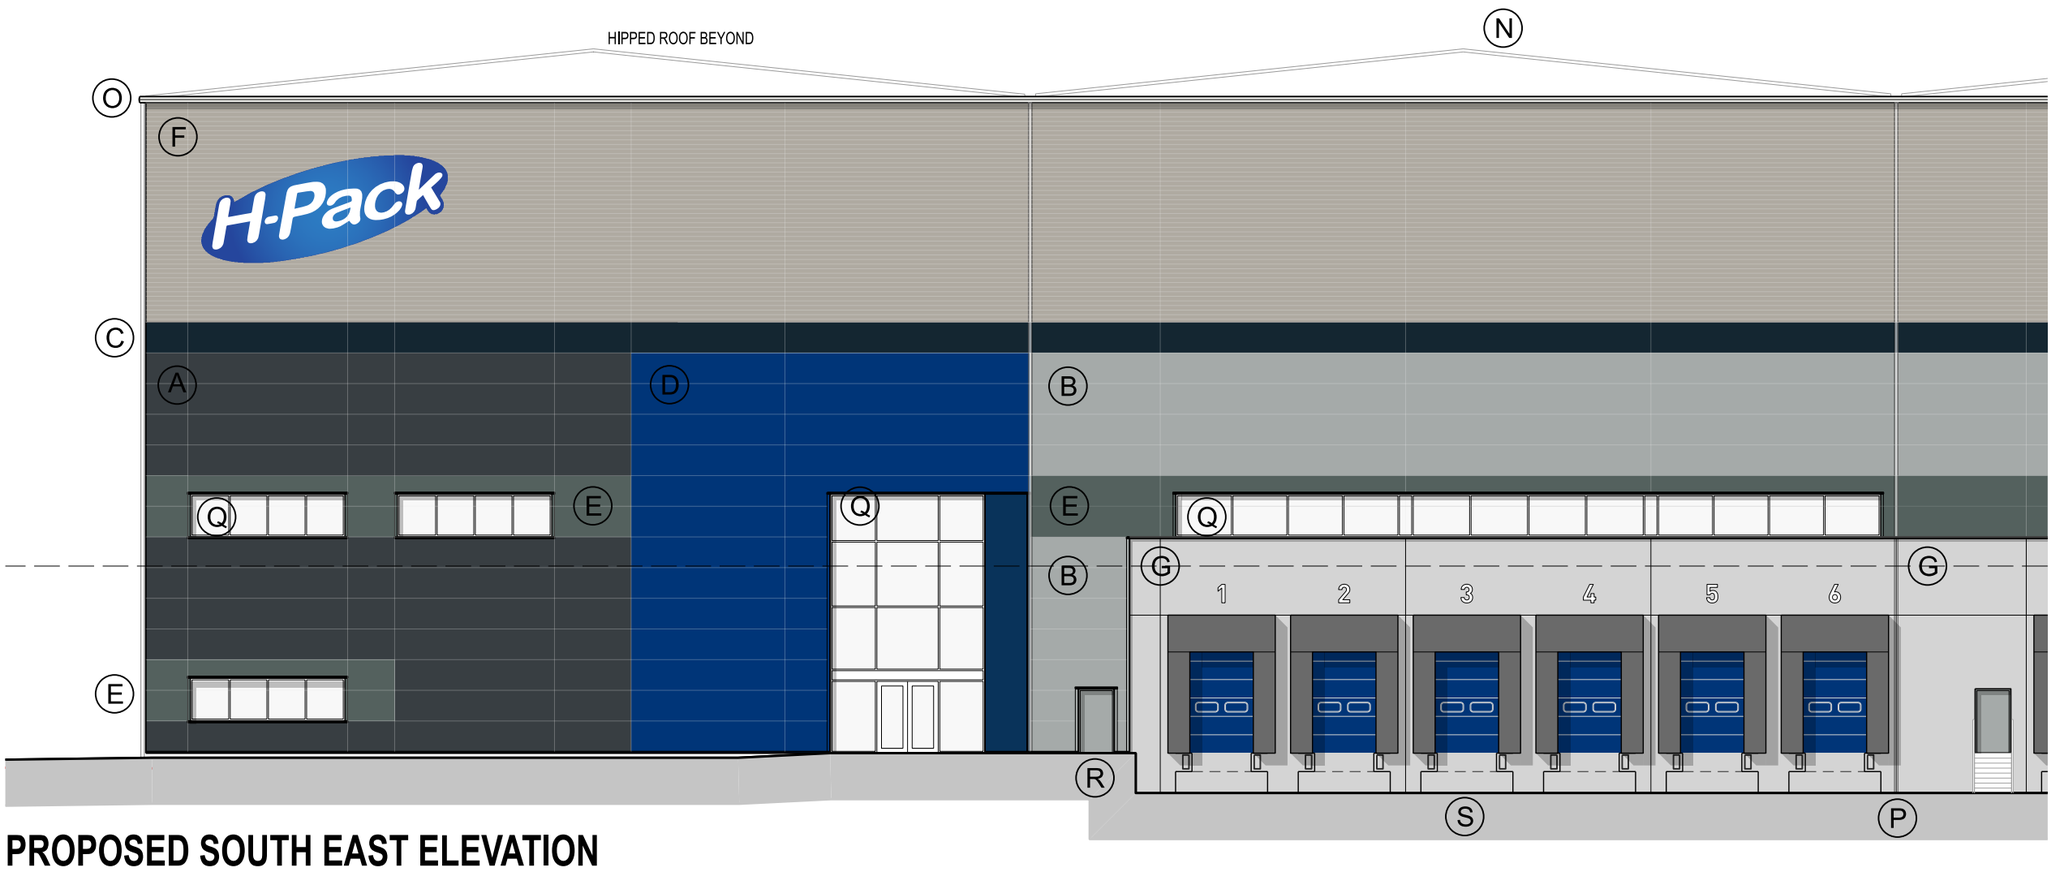

PROPOSED SOUTH EAST ELEVATION

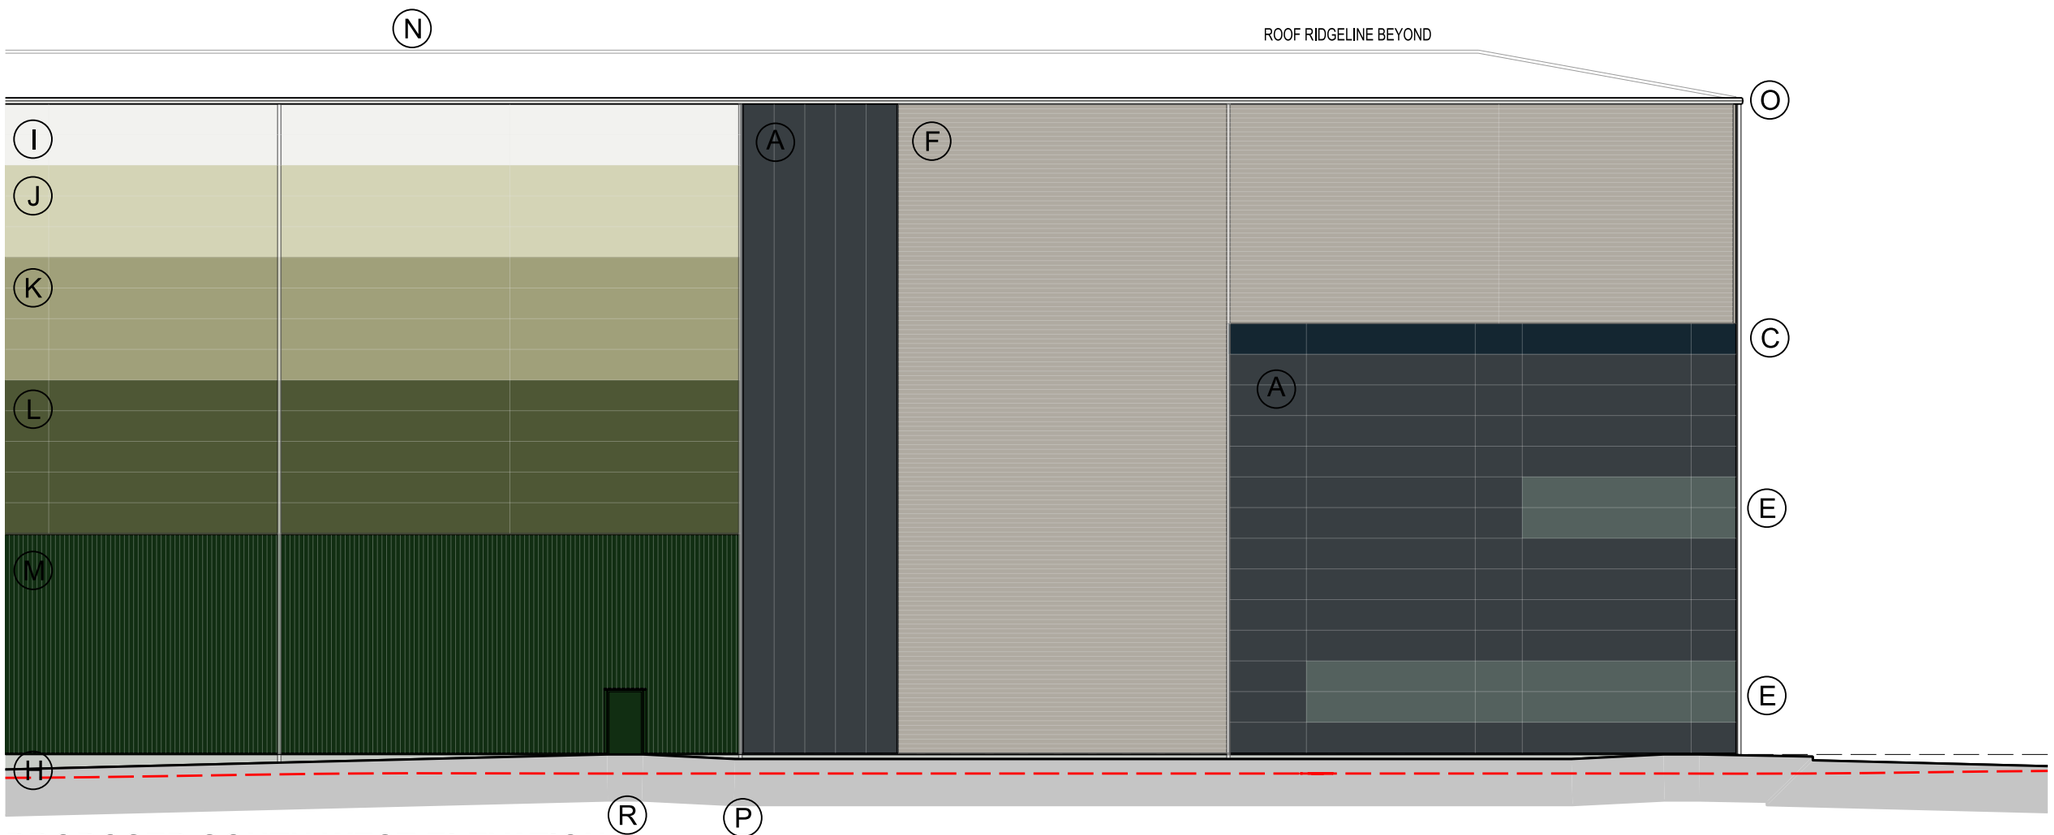

PROPOSED SOUTH WEST ELEVATION

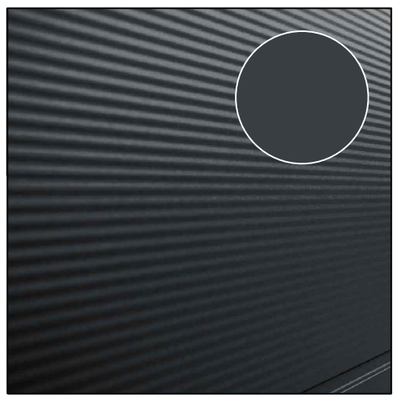

(A) MICRORIB CLADDING ANTHRACITE

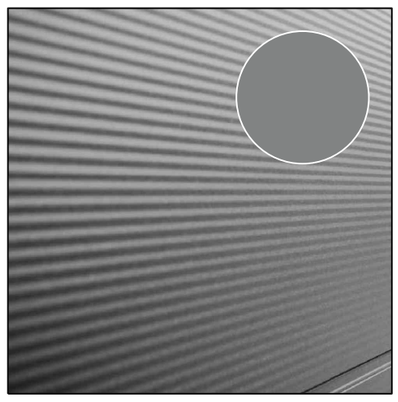

(B) MICRORIB CLADDING PURE GREY

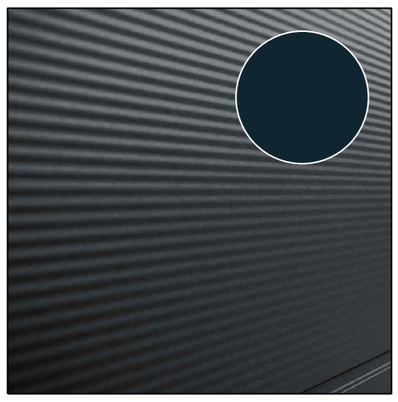

(C) MICRORIB CLADDING SLATE BLUE

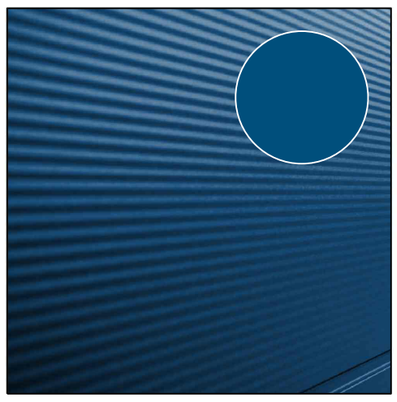

(D) MICRORIB CLADDING KYANITE

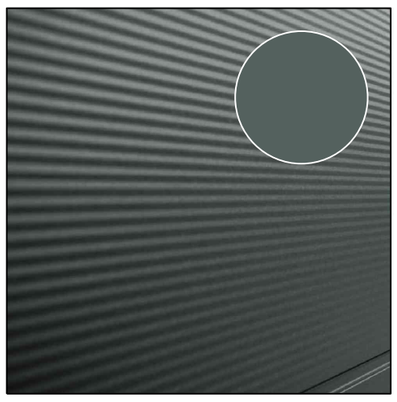

(E) MICRORIB CLADDING MERLIN GREY

(F) HORIZONTAL TRAPEZOIDAL CLADDING GOOSEWING GREY

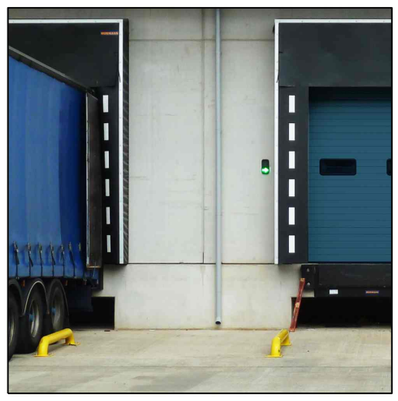

(G) & (H) CONCRETE DOCK WALL & PLINTH COLOUR NATURAL GREY

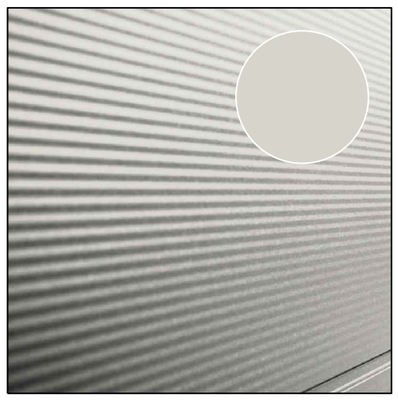

(I) MICRORIB CLADDING GREY WHITE

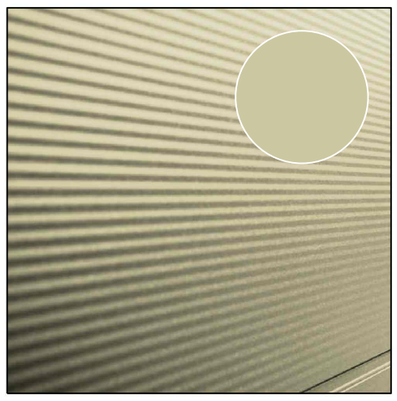

(J) MICRORIB CLADDING WILLOW GREEN

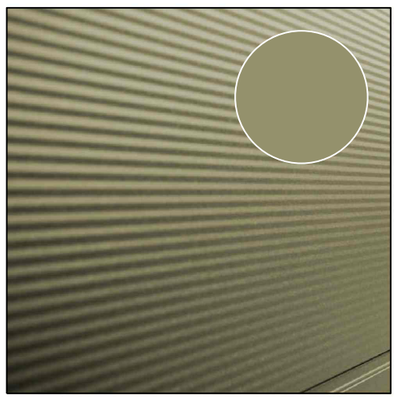

(K) MICRORIB CLADDING KHAKI GREEN

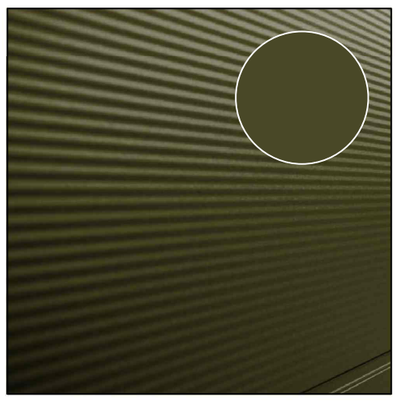

(L) MICRORIB CLADDING OLIVE GREEN

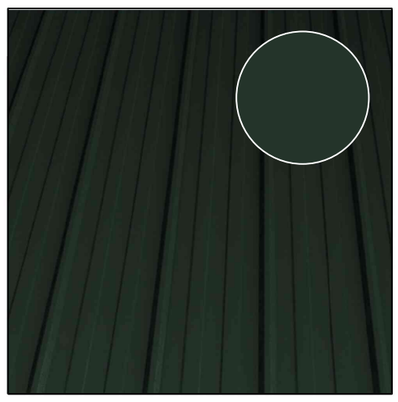

(M) VERTICAL TRAPEZOIDAL CLADDING JUNIPER GREEN

(O) TRIMS, FLASHINGS & GUTTERS GREY WHITE

(Q) POWDER COATED ALUMINIUM GLAZING SYSTEMS ANTHRACITE

(S) INSULATED SECTIONAL SHUTTER INC. VISION PANEL AZURE BLUE

REV.	DATE	NOTES	INIT.

CLIENT / PROJECT

H-Pack Liberty Properties

DAVY WAY, WREXHAM

DRAWING TITLE

PROPOSED MATERIALS

STATUS

PLANNING

DATE	DRAWN	SCALE @ A2
JUL. '22	AJP	1:200

PROJECT NUMBER	UNIT / BLOCK	CI / SFB CODE	TYPE & NUMBER	REVISION LETTER

DRAWING NO.

11373 PL E03

Site Location Plans	L	GA Plans	P	Elevations	E
Sections	S	Details	D	Prefix: Colour	C

THE RATCLIFFE GROVES PARTNERSHIP

MANCHESTER
105 MANCHESTER ROAD
BURY LANCASHIRE BL9 0TD
T. 0161 797 6000 E. manchester@rgp.uk.com
www.rgp.uk.com

LONDON
19 BEDFORD ROW
LONDON WC1R 4EB
T. 020 7600 6666 E. london@rgp.uk.com

RGP architects

adam.pridgeon Wrexham - H-Pack Storage Facility 30/09/2022 11:20:24 P:\0DGN\11000\11300-11399\11373\1-Sheets\PLANNING\11373-PL-E03.dgn