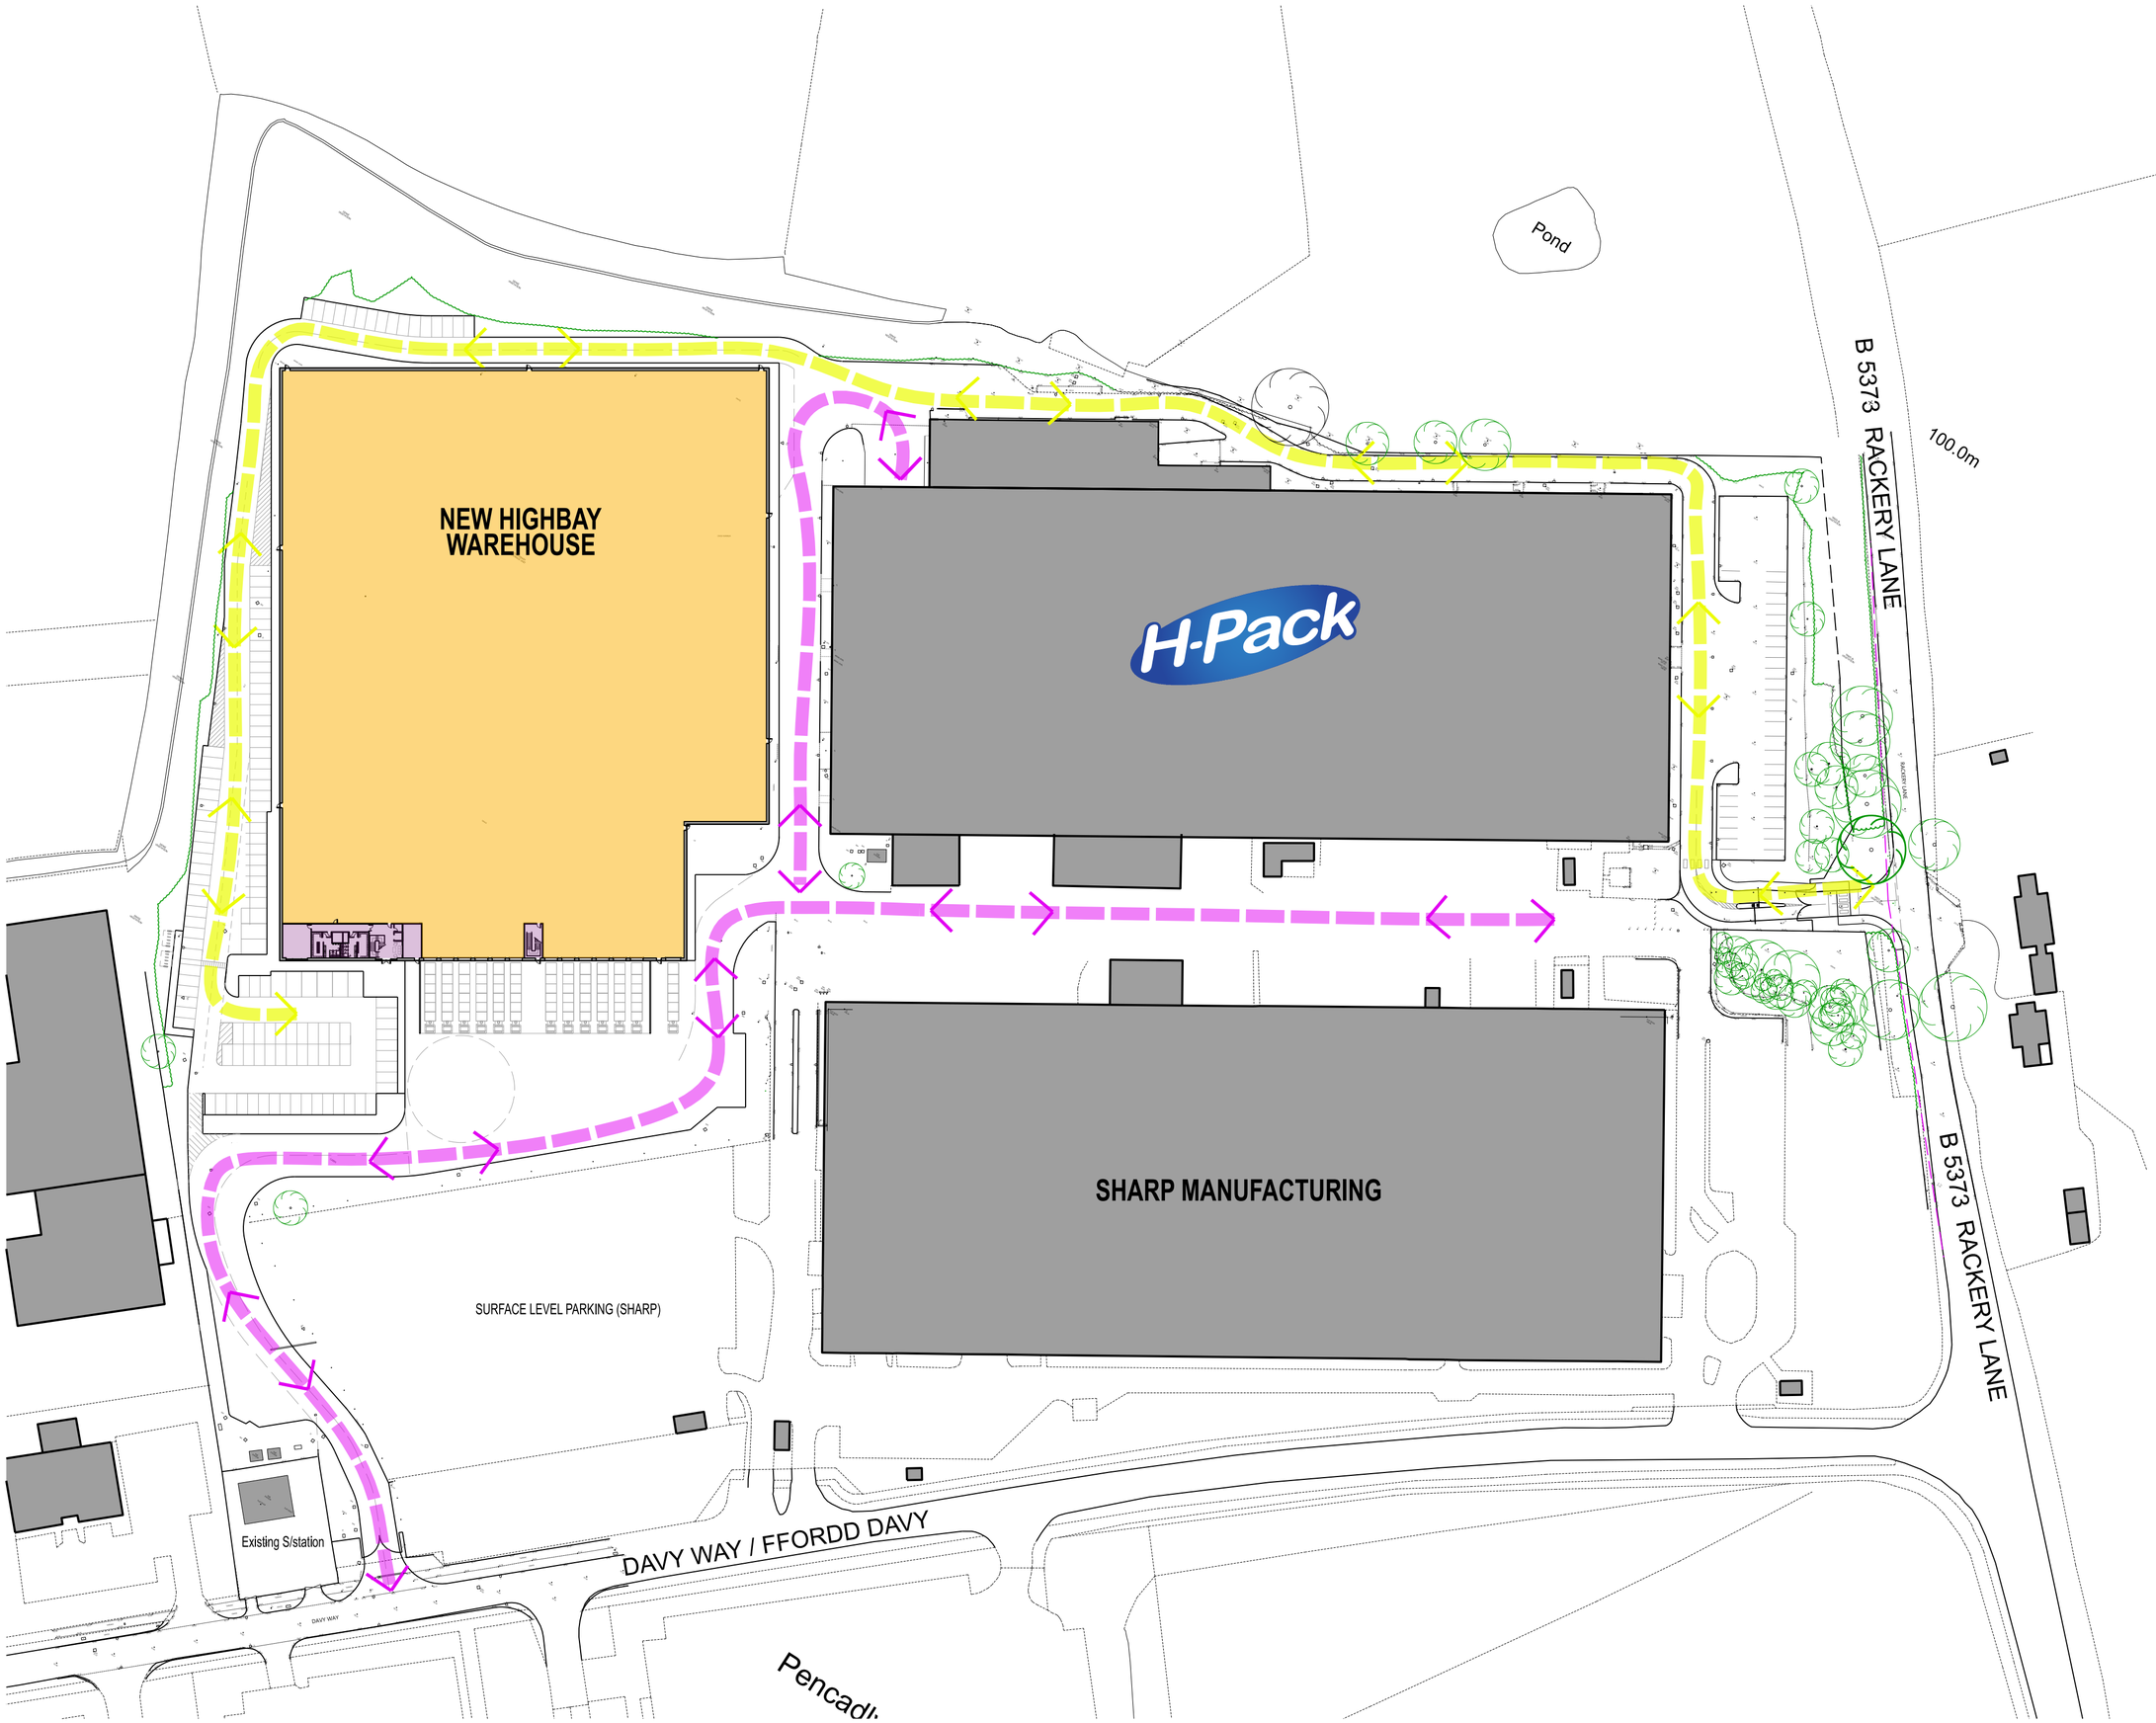

THIS DRAWING IS PROTECTED BY COPYRIGHT AND MUST NOT BE COPIED OR REPRODUCED WITHOUT THE WRITTEN CONSENT OF R G PARTNERSHIP LIMITED. NO DIMENSIONS ARE TO BE SCALED FROM THIS DRAWING. ALL DIMENSIONS AND SIZES TO BE CHECKED ON SITE. NORTH POINTS SHOWN ARE INDICATIVE. ©

SITE SPECIFIC HAZARDS

IN ACCORDANCE WITH THE REQUIREMENTS OF THE CDM REGULATIONS 2015 THE FOLLOWING SIGNIFICANT RESIDUAL HAZARDS HAVE NOT BEEN DESIGNED OUT OF THIS PROJECT AND MUST BE TAKEN INTO CONSIDERATION BY CONTRACTORS PLANNING TO UNDERTAKE THE WORKS SHOWN ON THIS DRAWING:

SCALE 1:1000

0m 10 20 30 40 50 60

N

NOTES

TWO-WAY MOTORISTS ROUTE

TWO-WAY HGV ACCESS ROUTE

REV.	DATE	NOTES	INIT.

CLIENT / PROJECT

H-Pack Liberty Properties

DAVY WAY, WREXHAM

DRAWING TITLE

WIDER SITE PLAN SHOWING GENERAL VEHICLE CIRCULATION

STATUS

PLANNING

DATE	DRAWN	SCALE @ A2
SEPT. '22	AJP	1:1000

PROJECT NUMBER	UNIT / BLOCK	CI / SFB CODE	TYPE & NUMBER	REVISION LETTER
11373		PL	L09	

Site Location Plans	L	GA Plans	P	Elevations	E
Sections	S	Details	D	Prefix: Colour	C

THE RATCLIFFE GROVES PARTNERSHIP

MANCHESTER
105 MANCHESTER ROAD
BURY LANCASHIRE BL9 0TD
T. 0161 797 6000 E. manchester@rgp.uk.com
www.rgp.uk.com

LONDON
19 BEDFORD ROW
LONDON WC1R 4EB
T. 020 7600 6666 E. london@rgp.uk.com

RGP architects

wdan.uk\dgnpm Wrexham - H-Pack Storage Facility 30/09/2022 12:52:13 P:\DGN\11000\11300-11399\11373\-Sheets\PLANNING\11373-PL-L09.dgn